D

ED AT
3, 0.095" SHANK,
VENEER BASE
OM PLATES
FFSETS 24"

JED PARALLEL
N INNER LAYER

LS INDEPENDENTLY
N FIT IN STUD

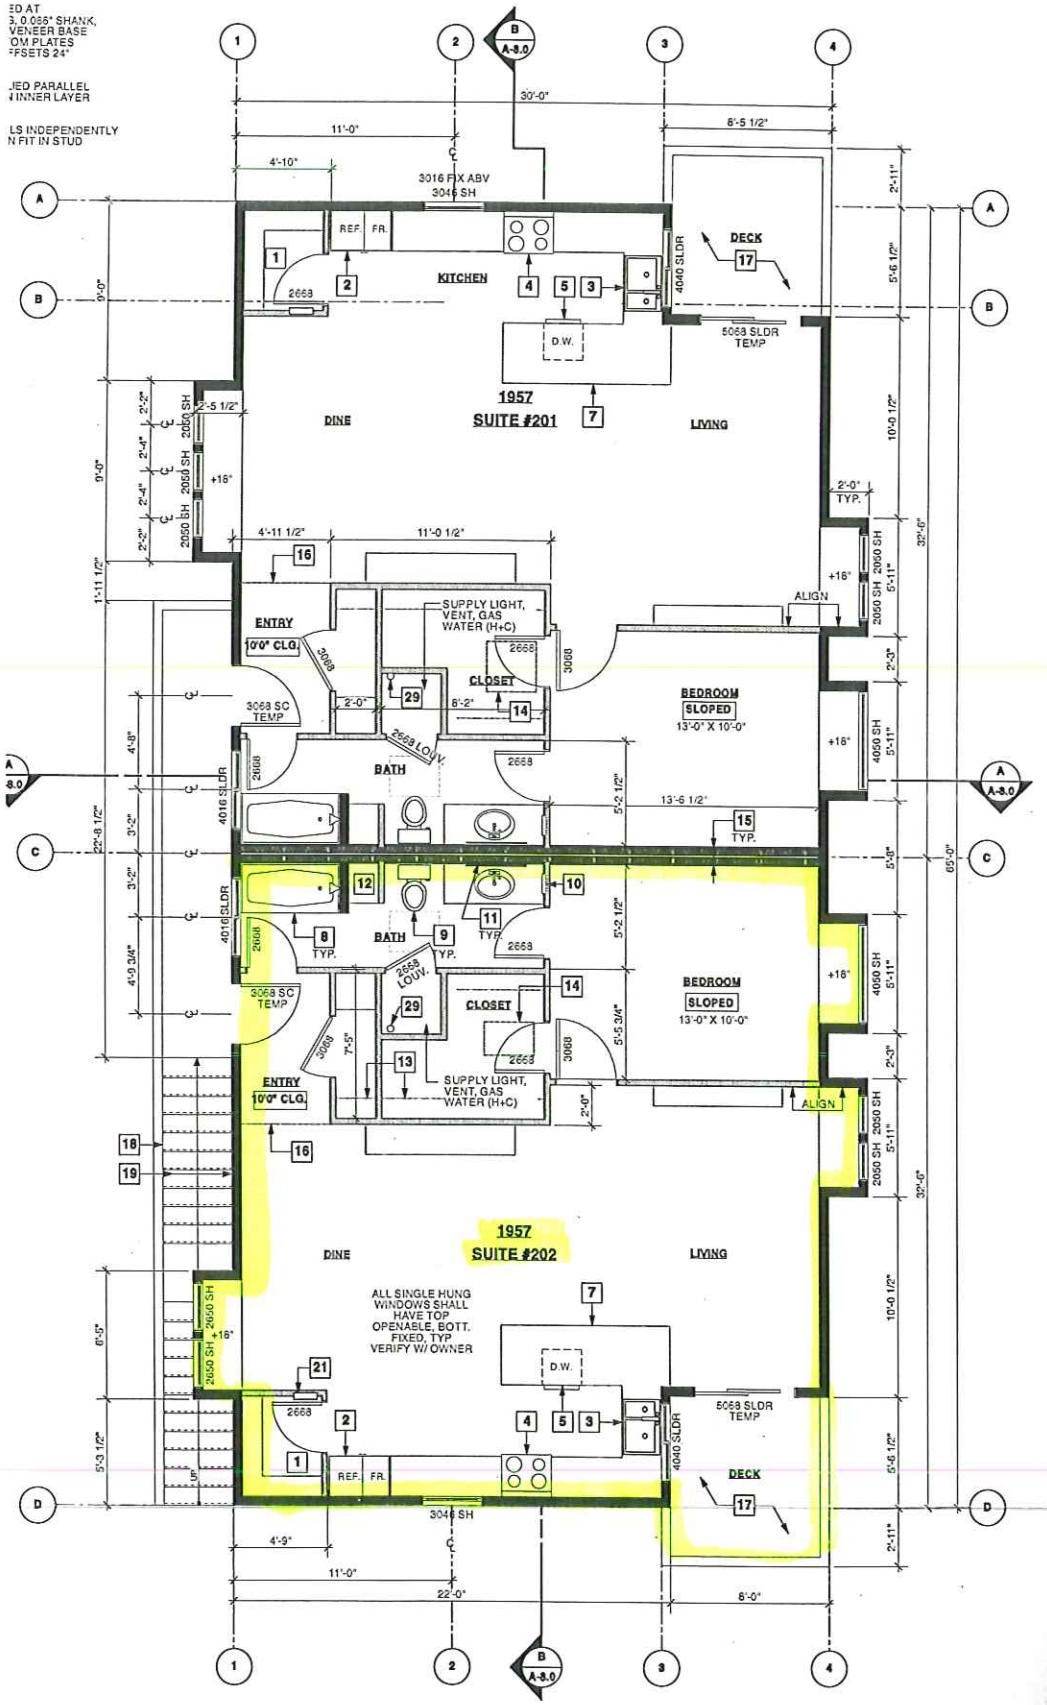

CRSA
ARCHITECTURE
Craig R. Smith, AIA, Architect, C-13651
880 Monterey Street, Suite A, San Luis Obispo, CA 93401 805-544-3280

MEMBER ICC
INTERNATIONAL CODE COUNCIL

These drawings are Instruments of Service and are the property of Craig R. Smith Architect. All designs and other information on the drawings are for use on the stated project only and shall not be used otherwise without the expressed written permission of Craig R. Smith Architect.

LICENSED ARCHITECT
CRAIG ROBERT SMITH
No. C13651
Exp. 11-30-13
STATE OF CALIFORNIA

MIXED USE PROJECT
1957 SANTA BARBARA STREET
SAN LUIS OBISPO, CA 93401
APN: 003-647-017

QUAGLINO PROPERTIES LLC
815 FIERO LANE
SAN LUIS OBISPO, CA 93401

DIMENSION PLAN
PLAN A

25 MAR 2013
BUILDING RESUBMITTAL
04 JAN 2013
BUILDING SUBMITTAL
01024
PLAN A - LOT 20
A-1.1

L PLAN - UPPER FLOOR

PLAN A

CRSA © 2013